



9 ELEVATION DETAIL (MP) • ALL ALUM. CO. CO./RES.

SCALE: 3/4" = 1'-0"

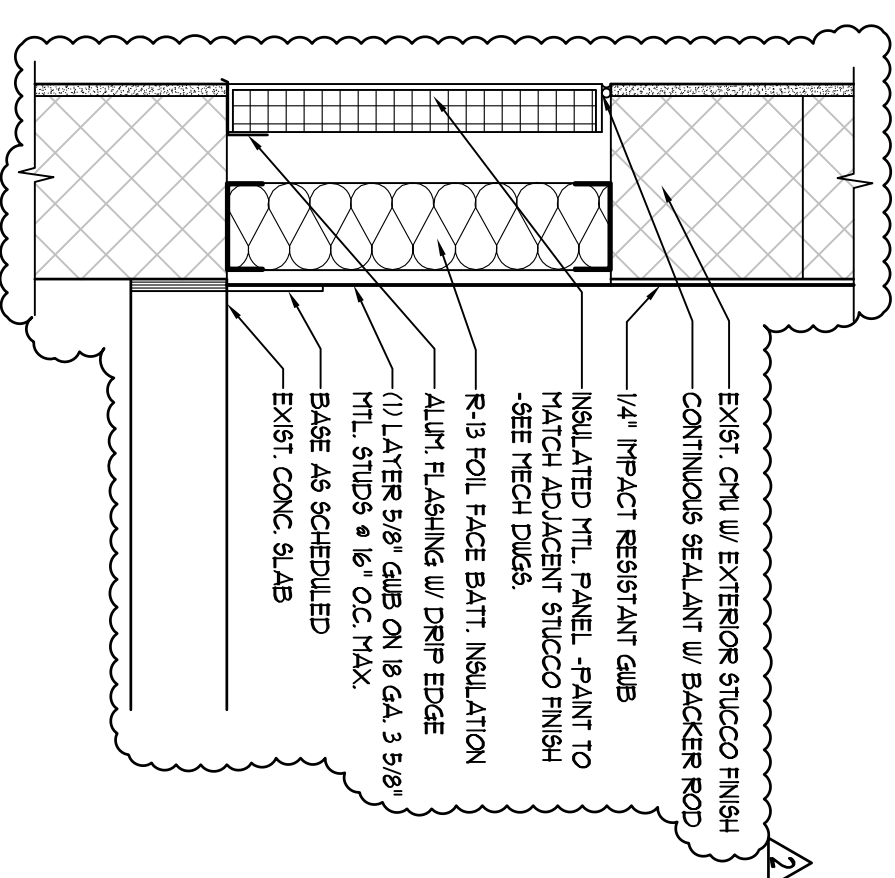

8
A19 A-19
* EXTERIOR WALL PENETRATION OF FORMER
FLOOR MOUNTED UNIT VENTILATORS
-SEE "MECHANICAL DEMO DWGS FOR LOCATIONS
SCALE: 1/2" = 1'-0"

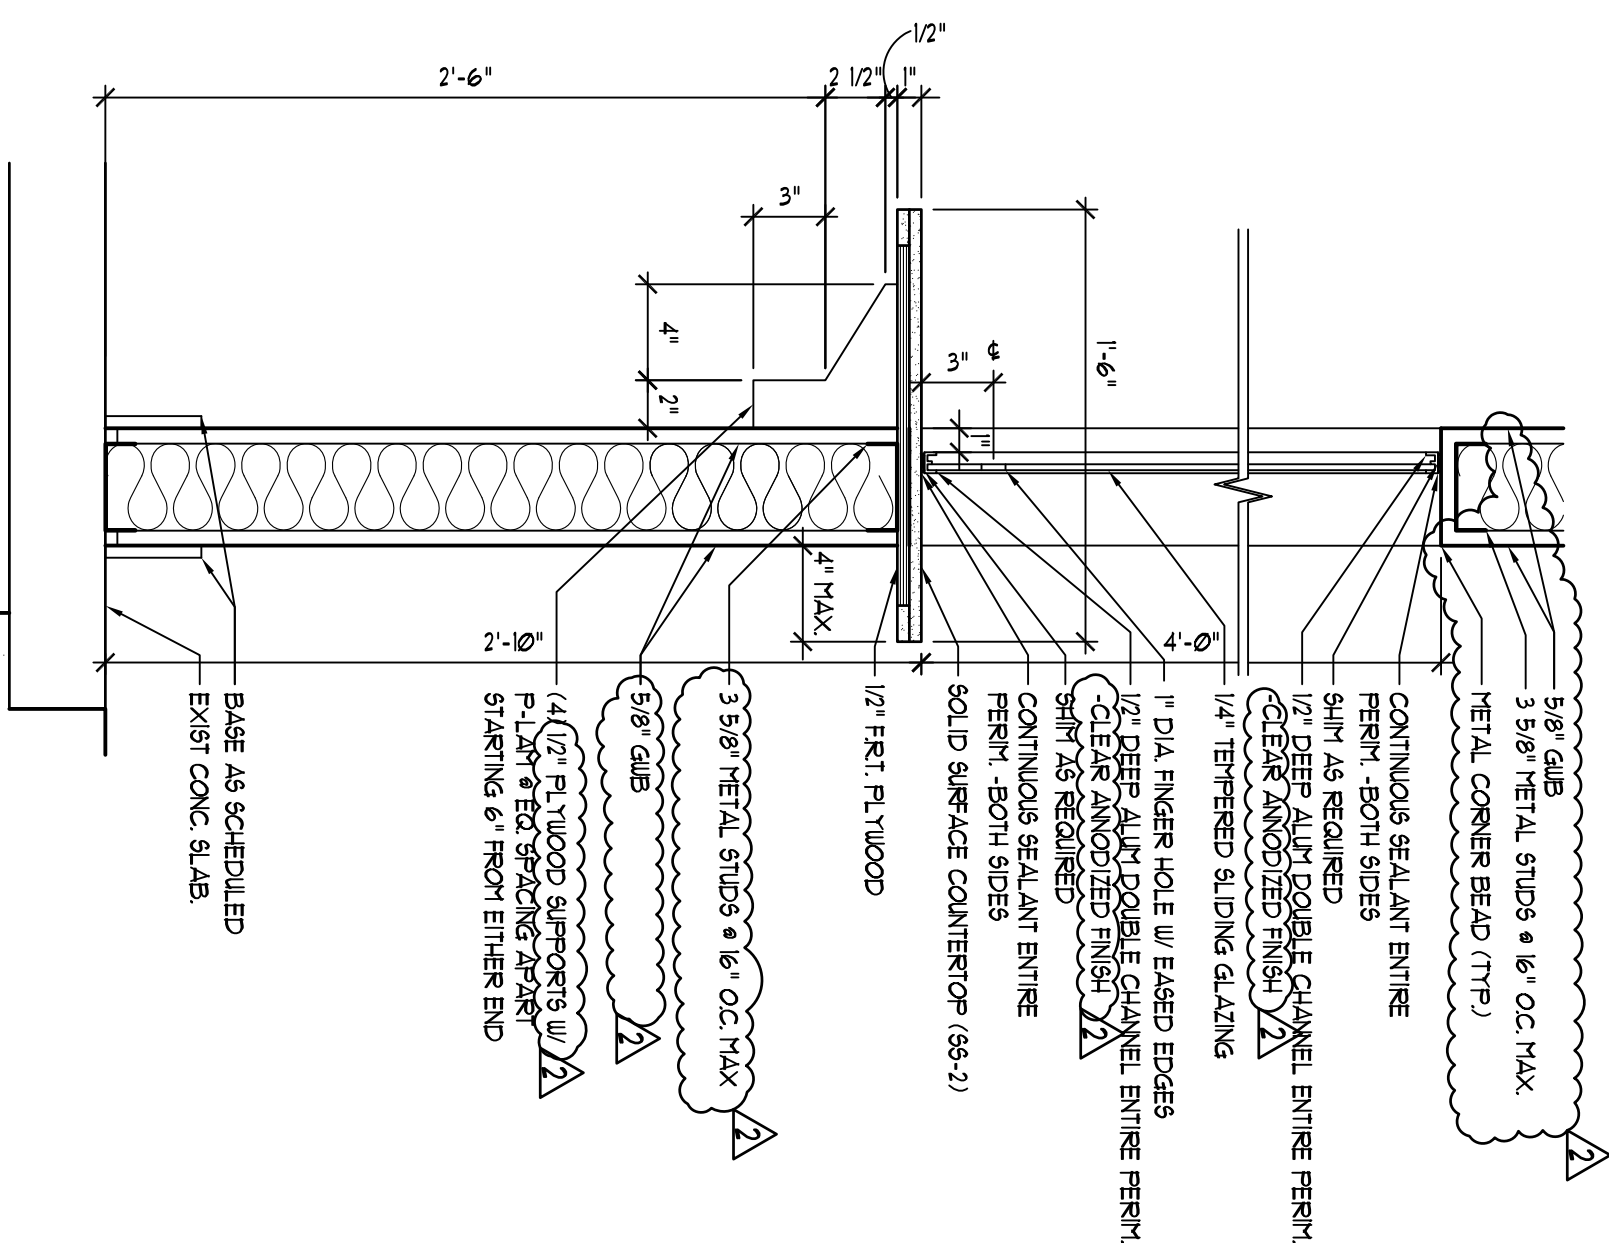


SECTION DETAIL

7

A-19

A-12W, A-15

SCALE: 1/2" = 1'-0"

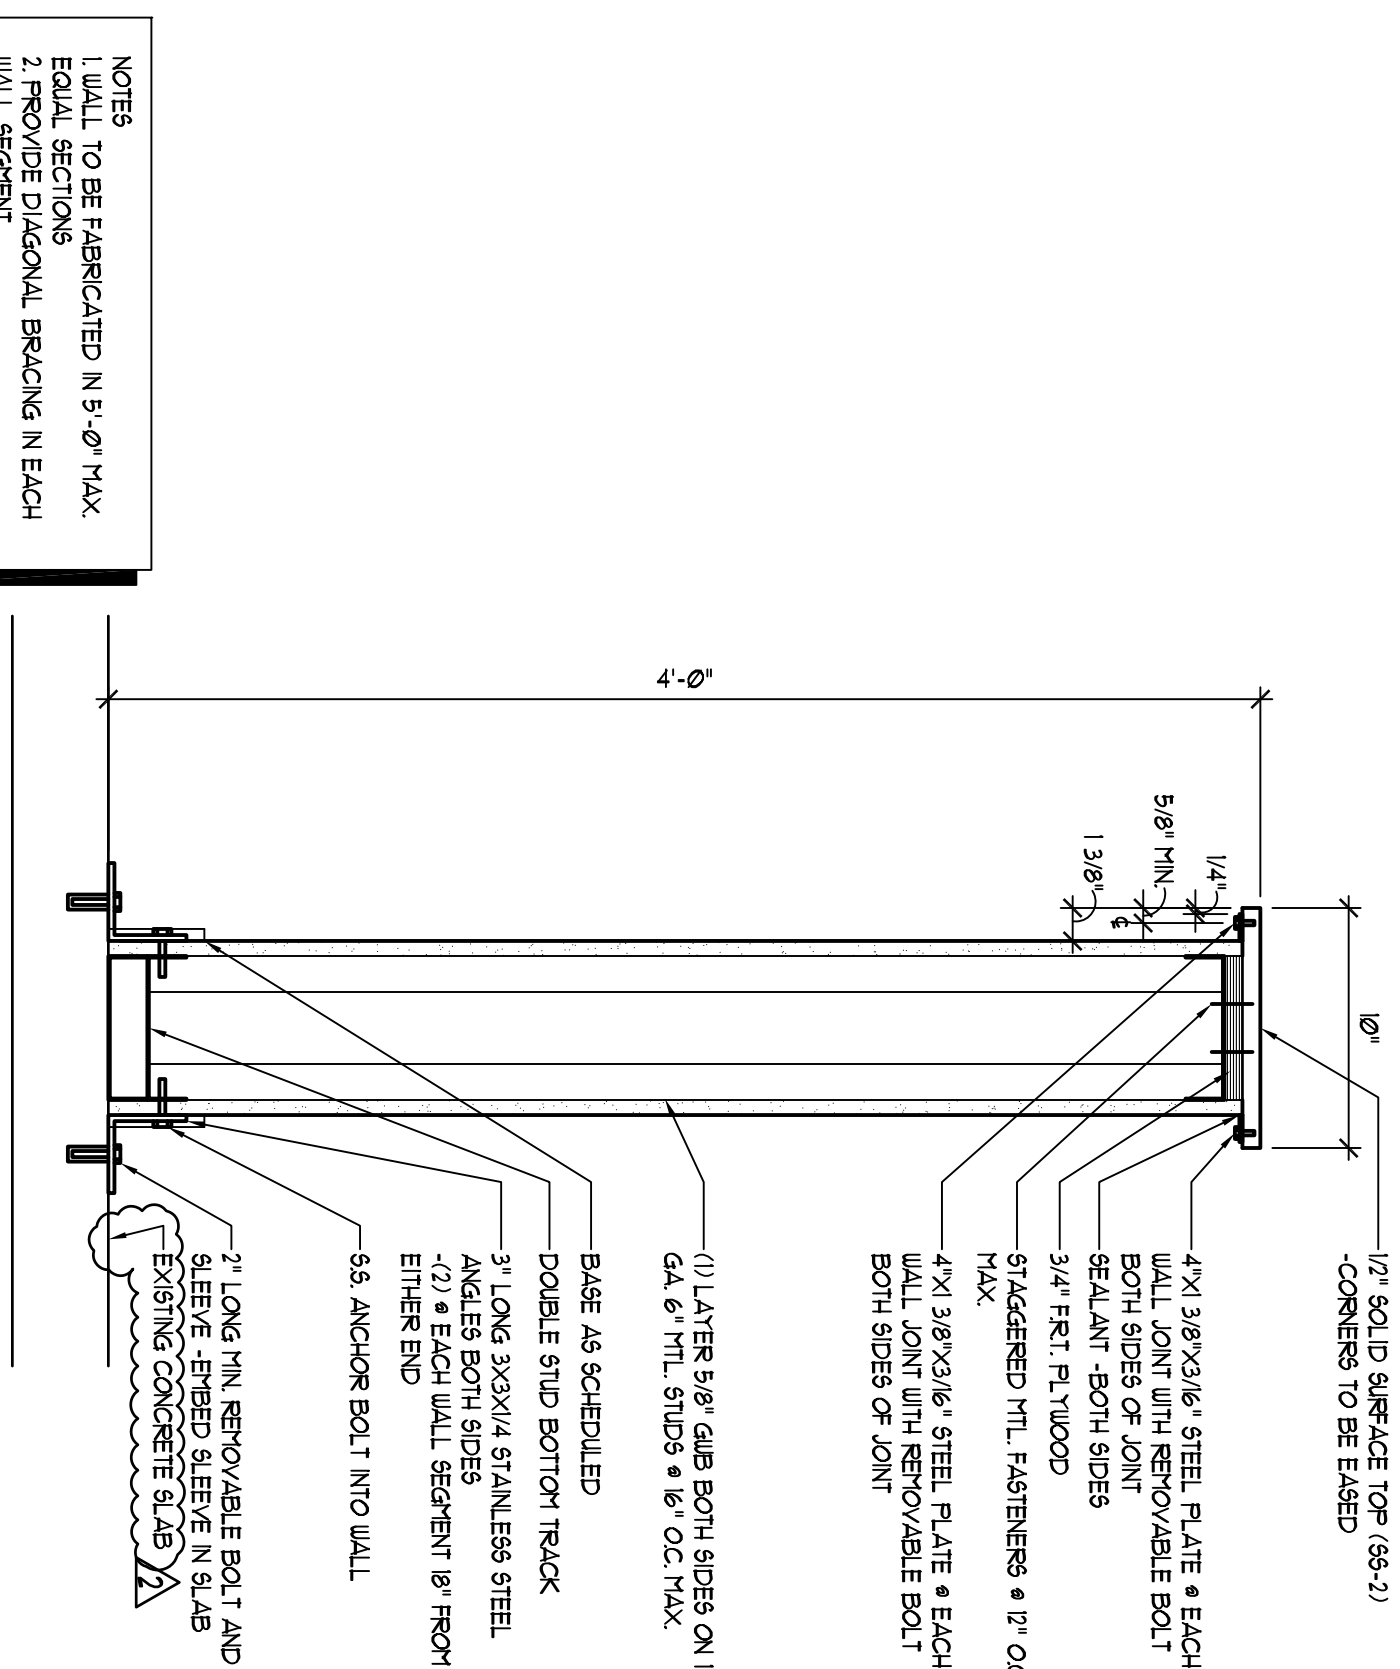


SECTION DETAIL

6


A-3G, A-3W

A-19


SCALE: 1/2" = 1'-0"

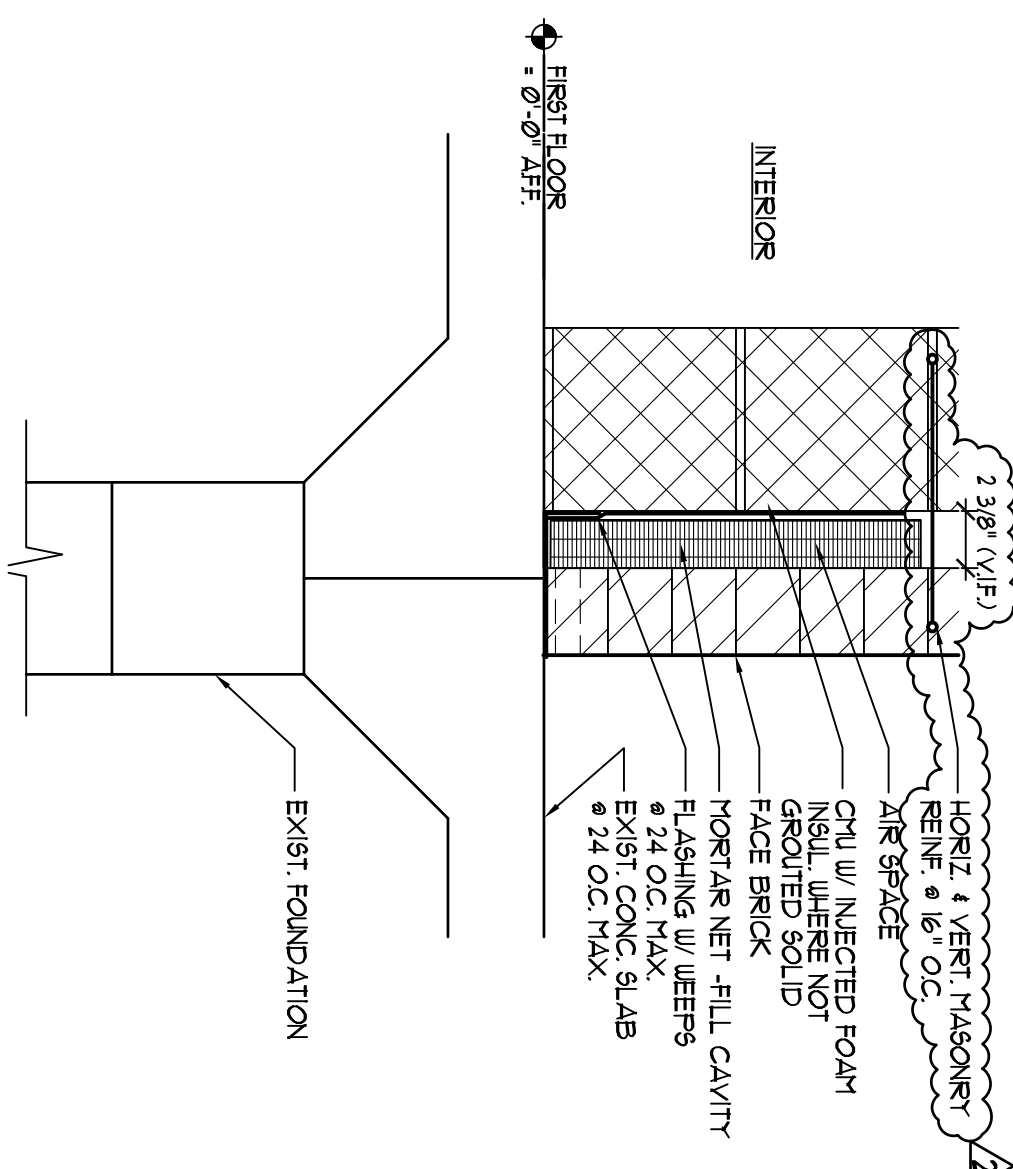

5 SECTION DETAIL
A-18A-19 SCALE: 1/2" = 1'-0"

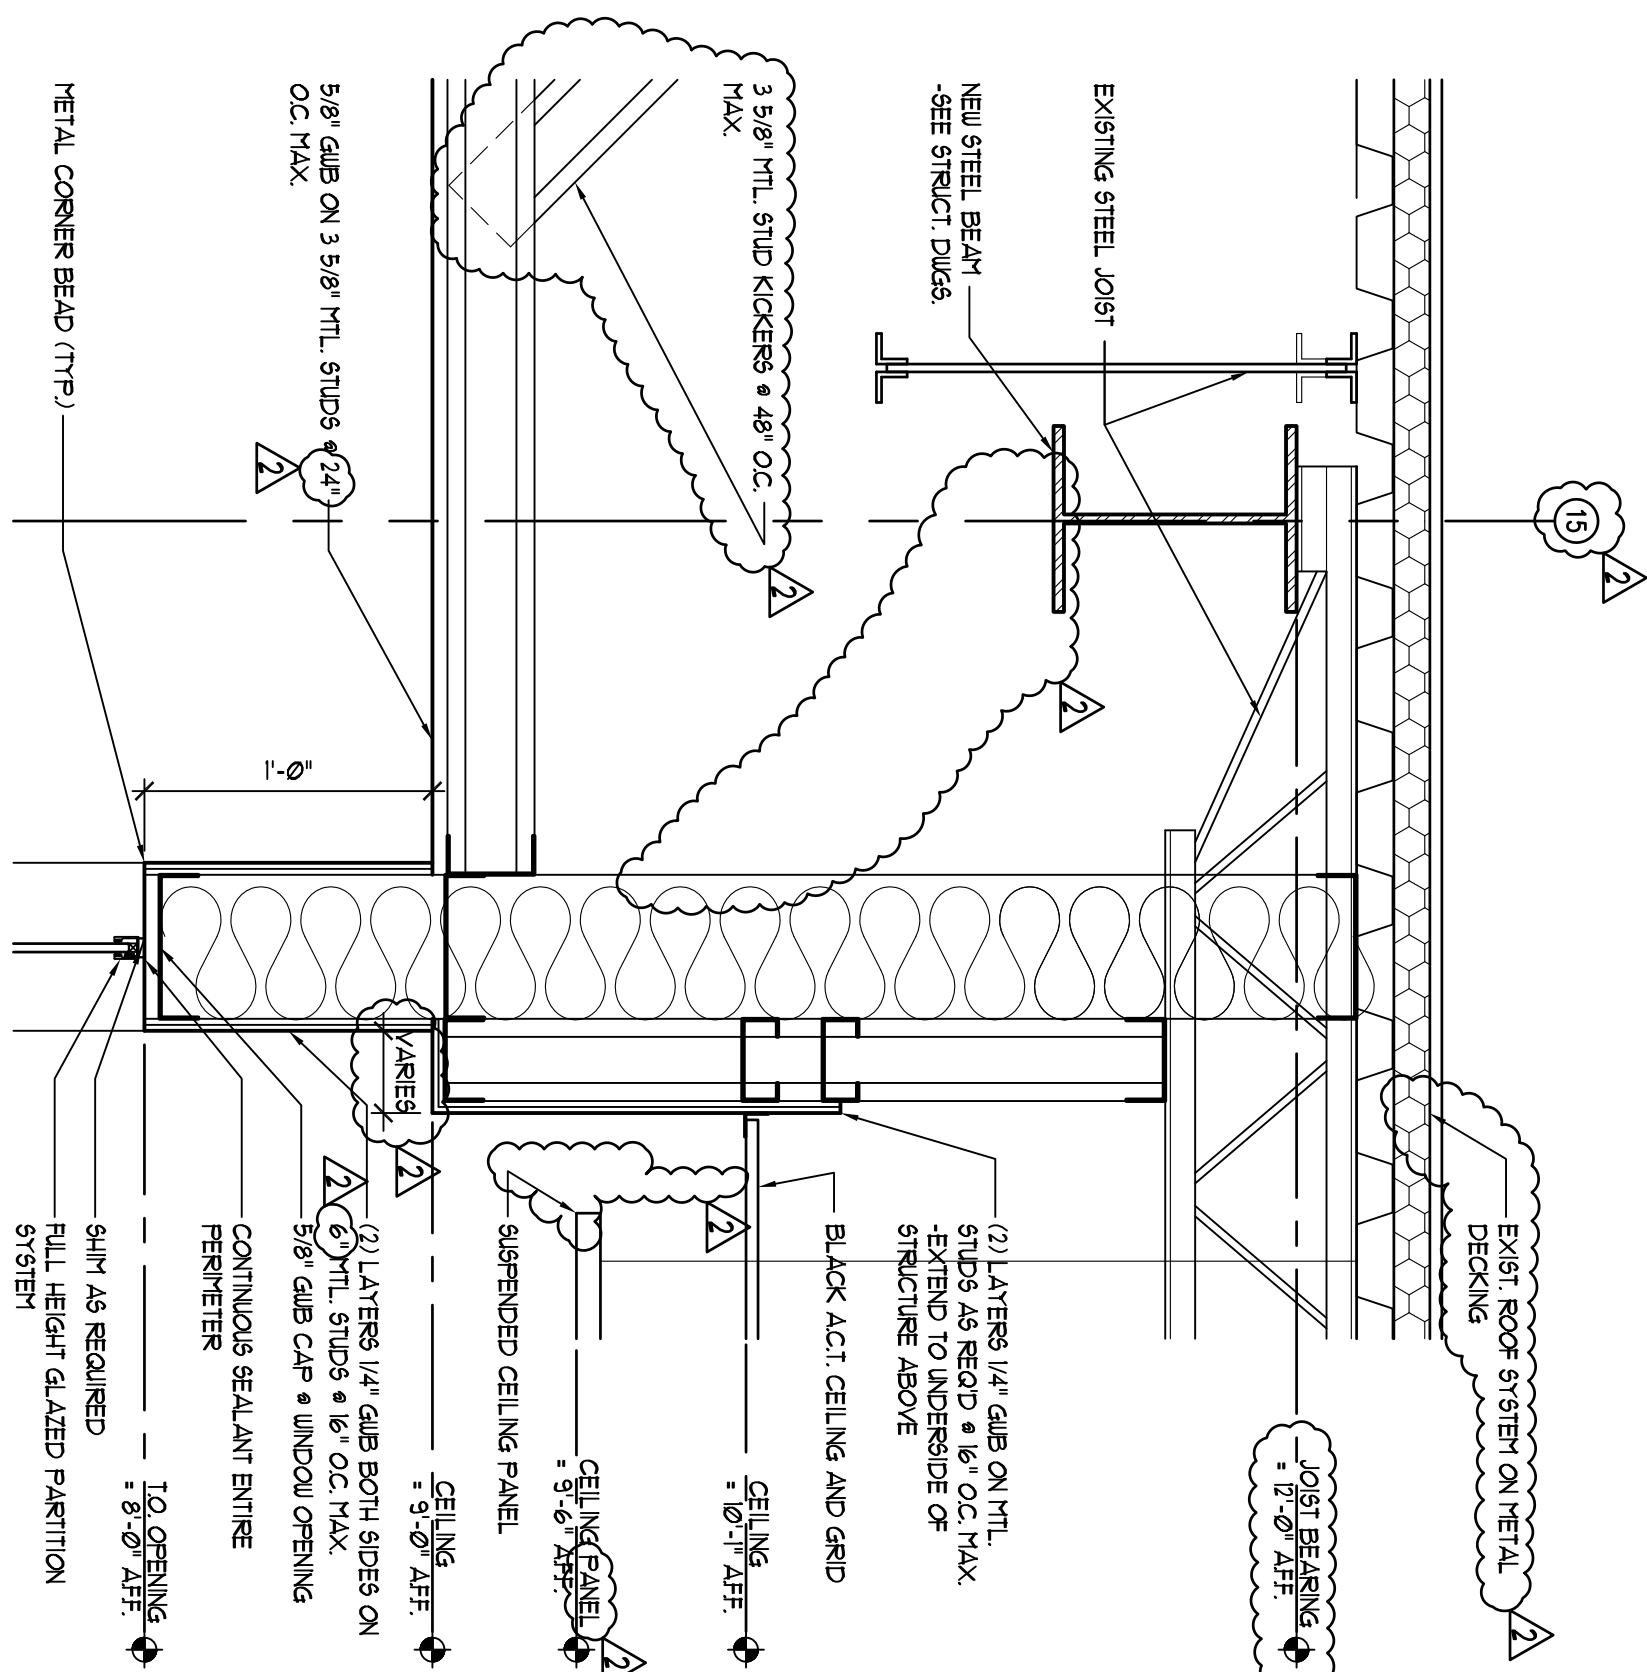


4
A-18A-19
SECTION DETAIL
SCALE: 1/2" = 1'-0"

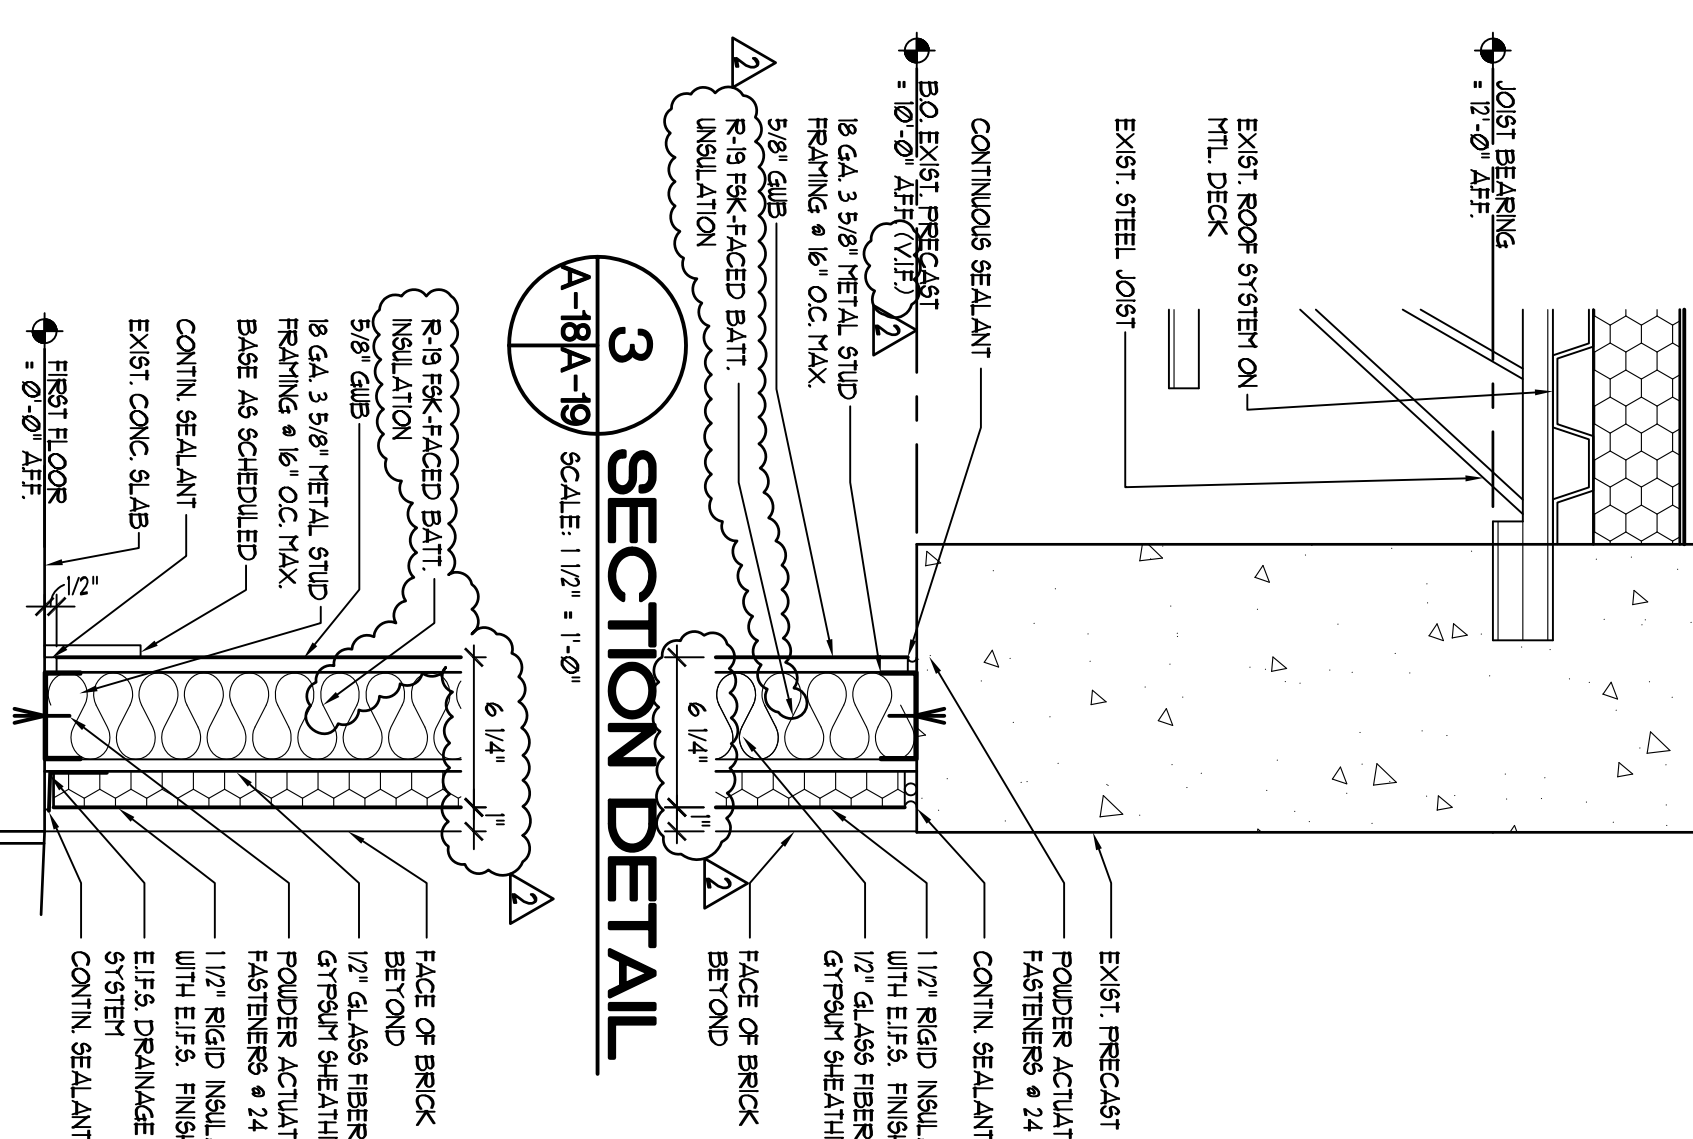

SECTION DETAIL

2

A-18(A-19) SCALE: 1/2" = 1'-0"

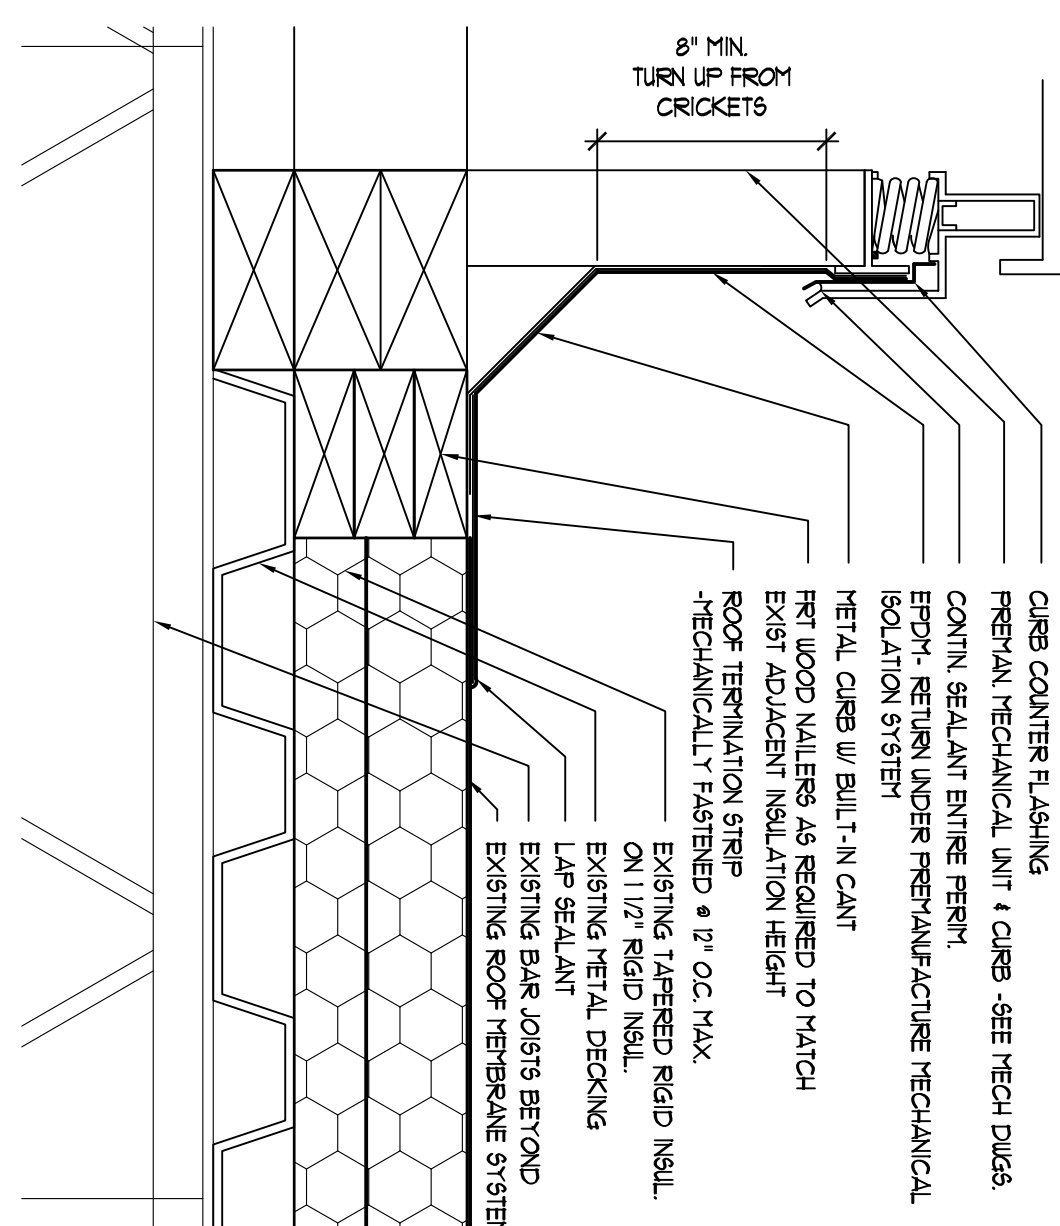

SECTION DETAIL

1
A-19
SCALE 3" = 1'-0"

A-11G


SECTION DETAILS + INTERIOR ELEVATION

Date: JANUARY 13, 2010	
REVISIONS	
NO.	DATE
1	FEBRUARY 09, 2010
2	REV. WORK 3/3/2010

COMMONWEALTH OF VIRGINIA
STEPHEN FLOYD
CYBULSKI
Lic. NO. 013047

Sheet
A-19

**RAPPAHANNOCK
COMMUNITY COLLEGE**
CAMPUS RENOVATIONS
WARSAW + GLENN, VIRGINIA
PC: 260-17712

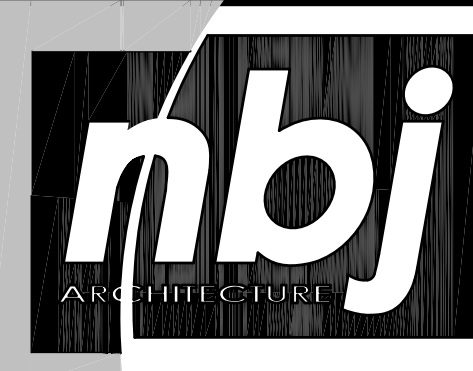

***nby* ARCHITECTURE**
A Professional Limited Company

GROVE PARK SQUARE
11537-B NUCKOLS ROAD
Glen Allen, Virginia 23059
☎ (804) 273-9811 fax: (804) 273-9843